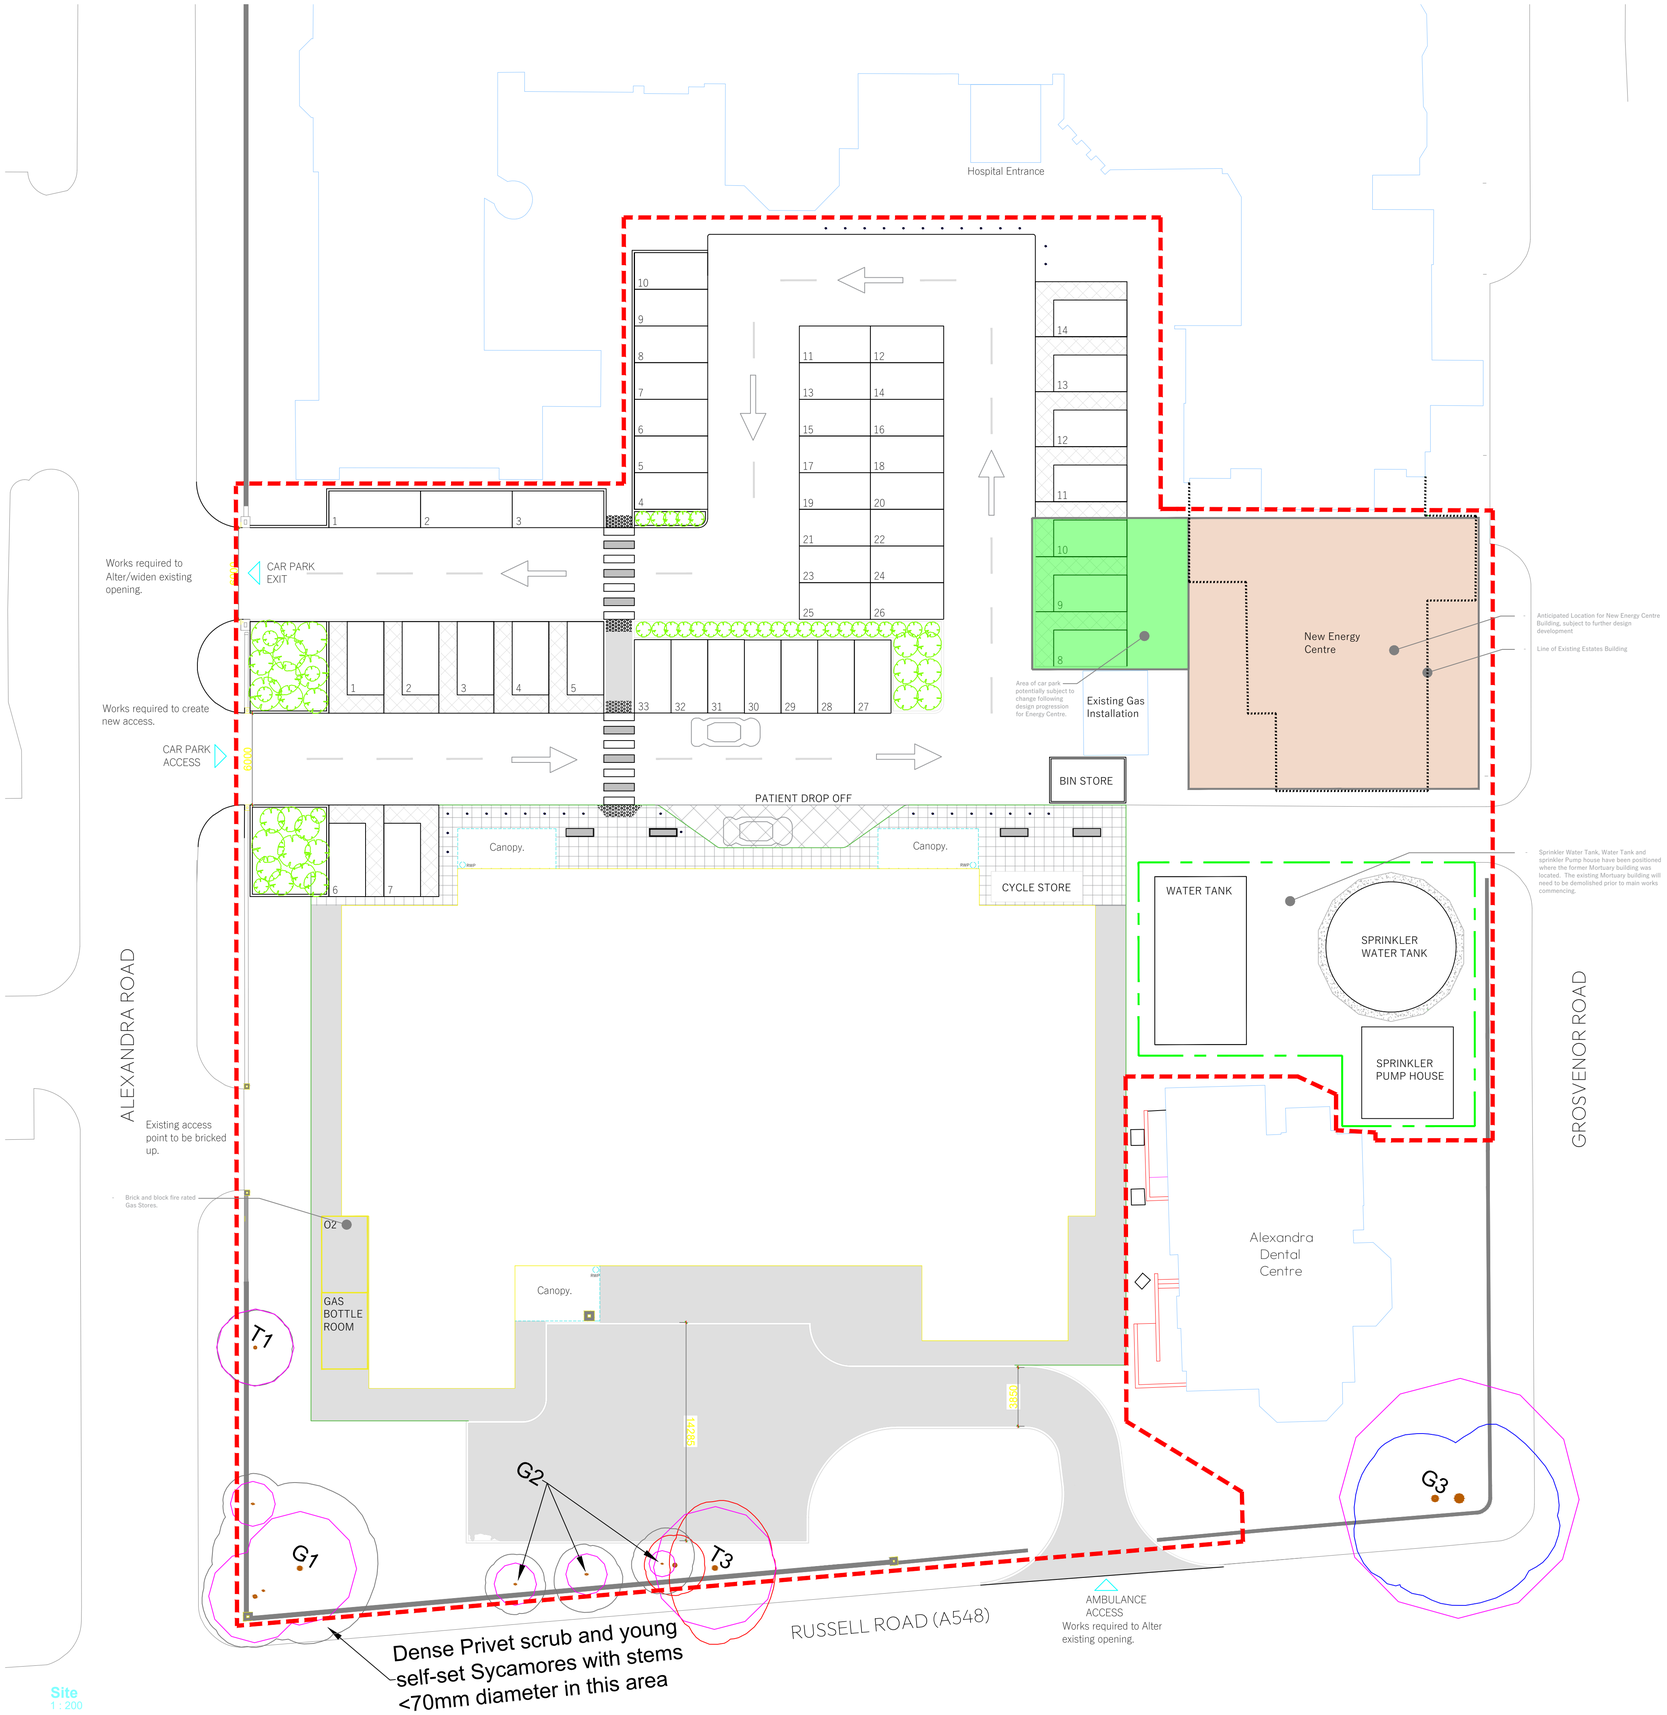

Site
1 : 200

- Areas of soft landscaping formed from 150mm marshall concrete kerb (150mm high)
- Area of Marshall dimple paving
- Area of Marshall concrete perfecta paving (Natural)
- Areas of Tarmac surface finish. Use 50mm pin kerb as a boundary treatment
- Indicates the Marshall Jet Black Deansgate bollards.
- Indicates the Marshall Jet Black Festival Bench seating (Ral 9005)
- Site Boundary
- New perimeter boundary around the new Plant and service zone: -
- 3m high PPC aluminium panels (900mm wide) perforated to allow air flow. Panel fix to steel sub frame to be designed by S.E.

Rev	Description	Date
P03	Planning Consultants comments added.	14/08/25
P02	Outline of original energy centre added. Boundary treatment added to service zone.	13/08/25
P01	First Issue For Info	22/07/25

Status
Information

T: +44(0)161 6940123 | E: info@mtxcontracts.co.uk | W: www.mtx.co.uk

Client
Betsi Cadwaladr University Health Board

Project
Royal Alexandra Hospital - SDEC

Title
Proposed Site Plan - Option 2

Drawn By	Checked By	Date	Scale@A1
JC	-	24/07/2025	1 : 200

Project	Origin	Volume	Level	Type	Role	Number	Revision
25-1002 - MTX-01-ZZ-DR-A-040003							P03

COPYRIGHT© The copyright of this drawing belongs to MTX Contracts LTD and cannot be reproduced in any way whatsoever without company approval.

A1